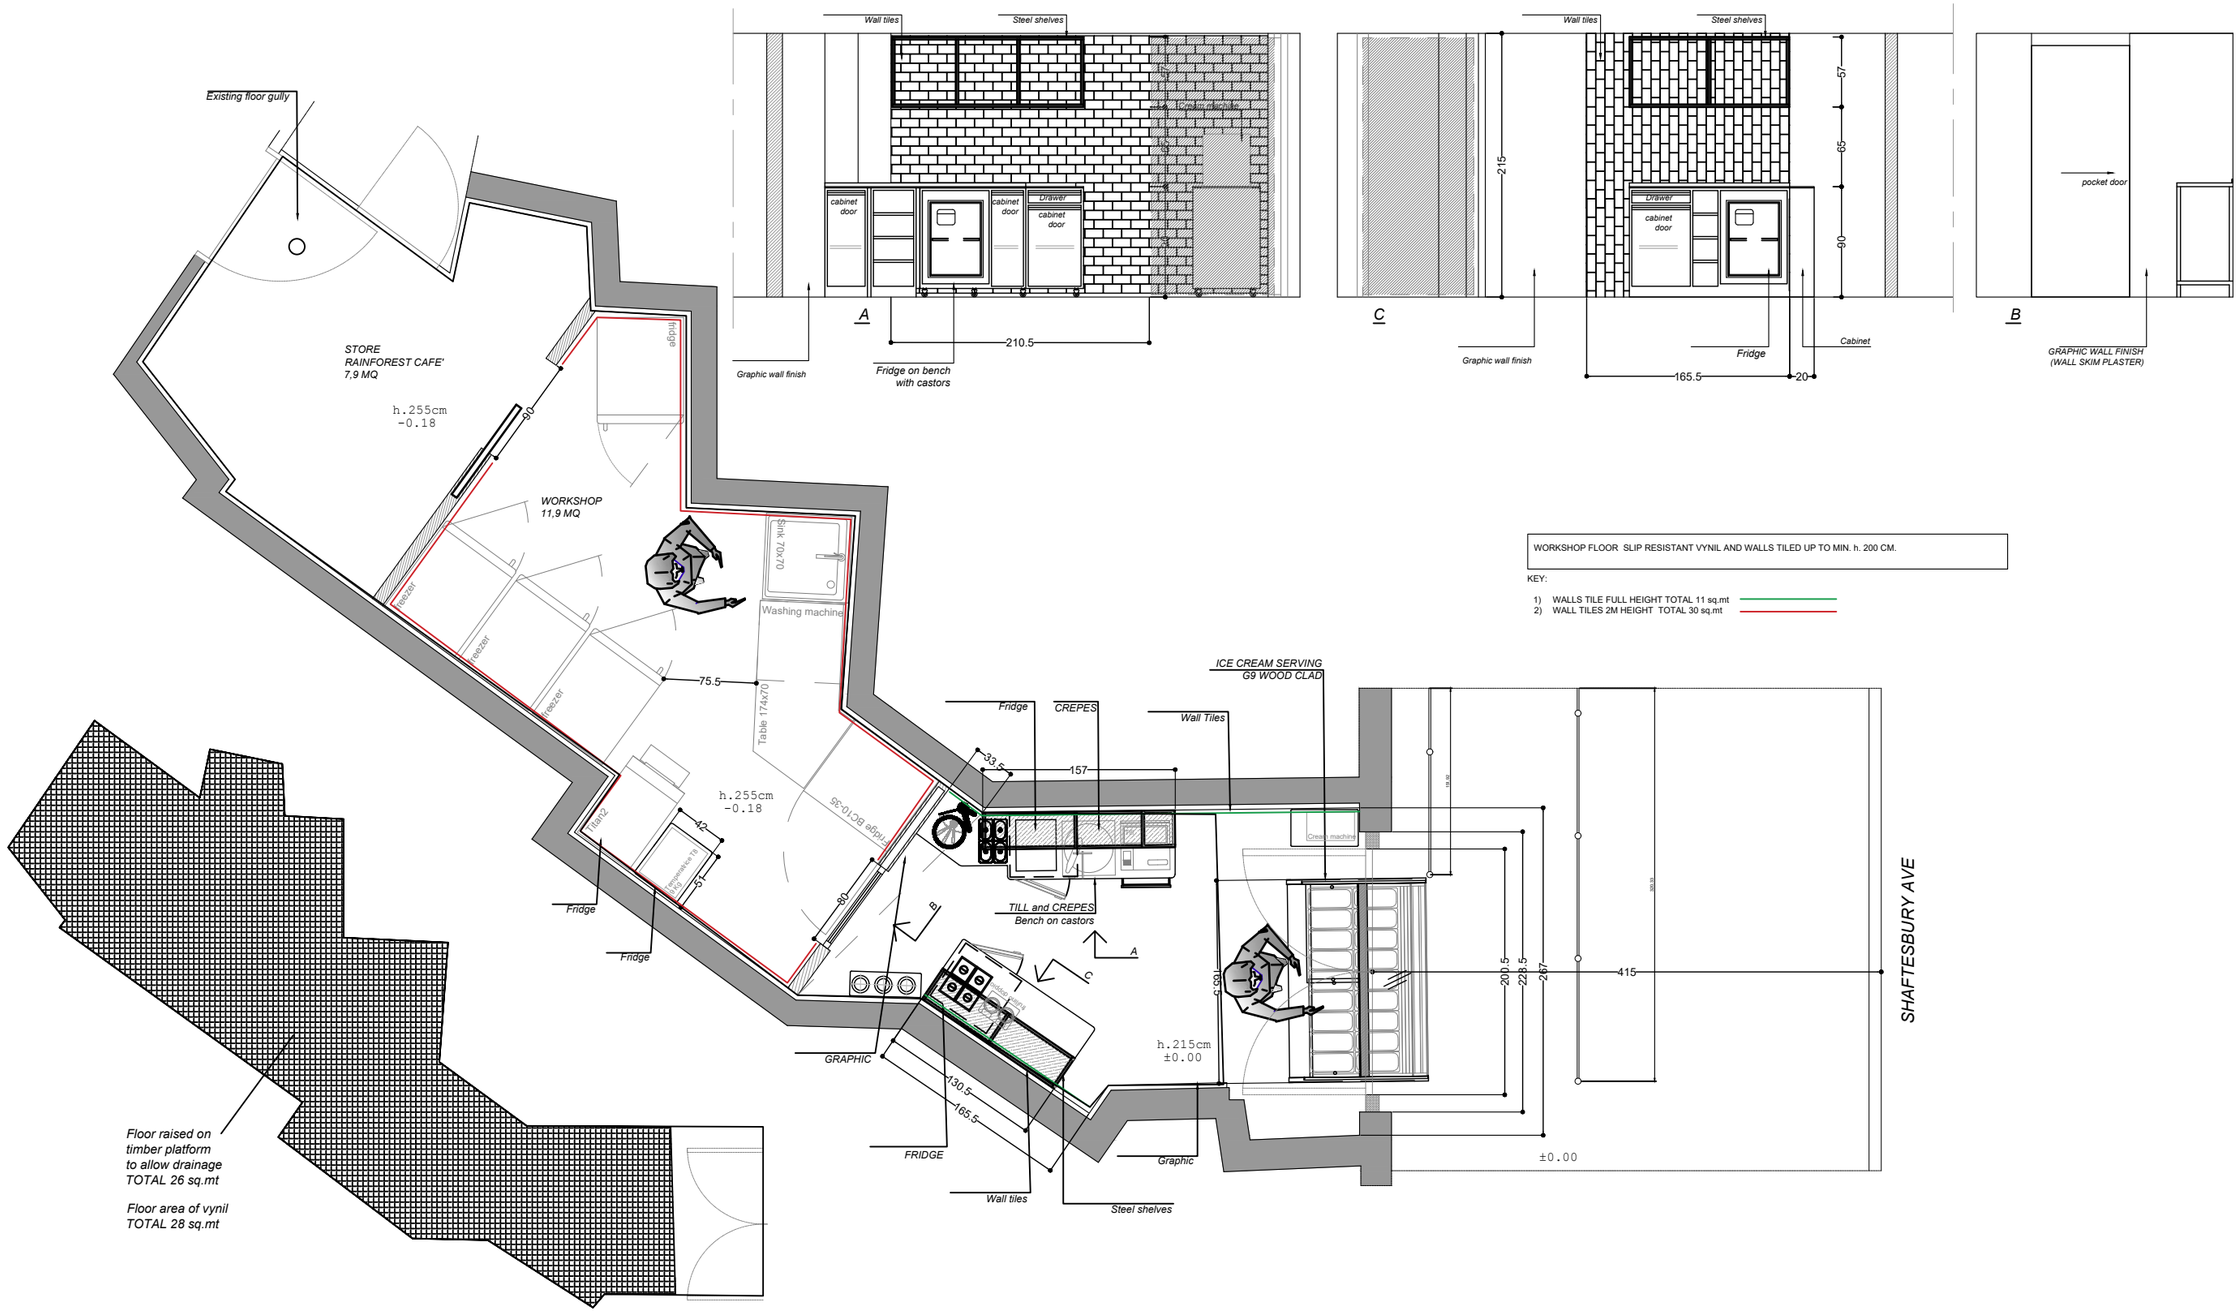
Existing floor gully
STORE
RAINFOREST CAFE'
7,9 MQ
h.255cm
-0.18
90
WORKSHOP
11,9 MQ
fridge
freezer
freezer
freezer
Sink 70x70
Washing machine
75.5
Table 174x70
h.255cm
-0.18
Fridge BC10-35
Fridge
Fridge
42
57
80
Floor raised on
timber platform
to allow drainage
TOTAL 26 sq.mt
Floor area of vynil
TOTAL 28 sq.mt
Wall tiles
Steel shelves
cabinet door
cabinet door
Drawer
cabinet door
A
Graphic wall finish
210.5
Fridge on bench
with castors
Wall tiles
Steel shelves
215
Drawer
cabinet door
57
65
90
C
Graphic wall finish
Fridge
Cabinet
165.5
20
pocket door
B
GRAPHIC WALL FINISH
(WALL SKIM PLASTER)
WORKSHOP FLOOR SLIP RESISTANT VYNIL AND WALLS TILED UP TO MIN. h. 200 CM.
KEY:
1) WALLS TILE FULL HEIGHT TOTAL 11 sq.mt
2) WALL TILES 2M HEIGHT TOTAL 30 sq.mt
ICE CREAM SERVING
G9 WOOD CLAD
Fridge
CREPES
Wall Tiles
33.5
157
Cream machine
TILL and CREPES
Bench on castors
A
B
C
GRAPHIC
FRIDGE
130.5
165.5
Wall tiles
Steel shelves
Graphic
h.215cm
±0.00
100
200.5
228.5
287
415
±0.00
SHAFTESBURY AVE