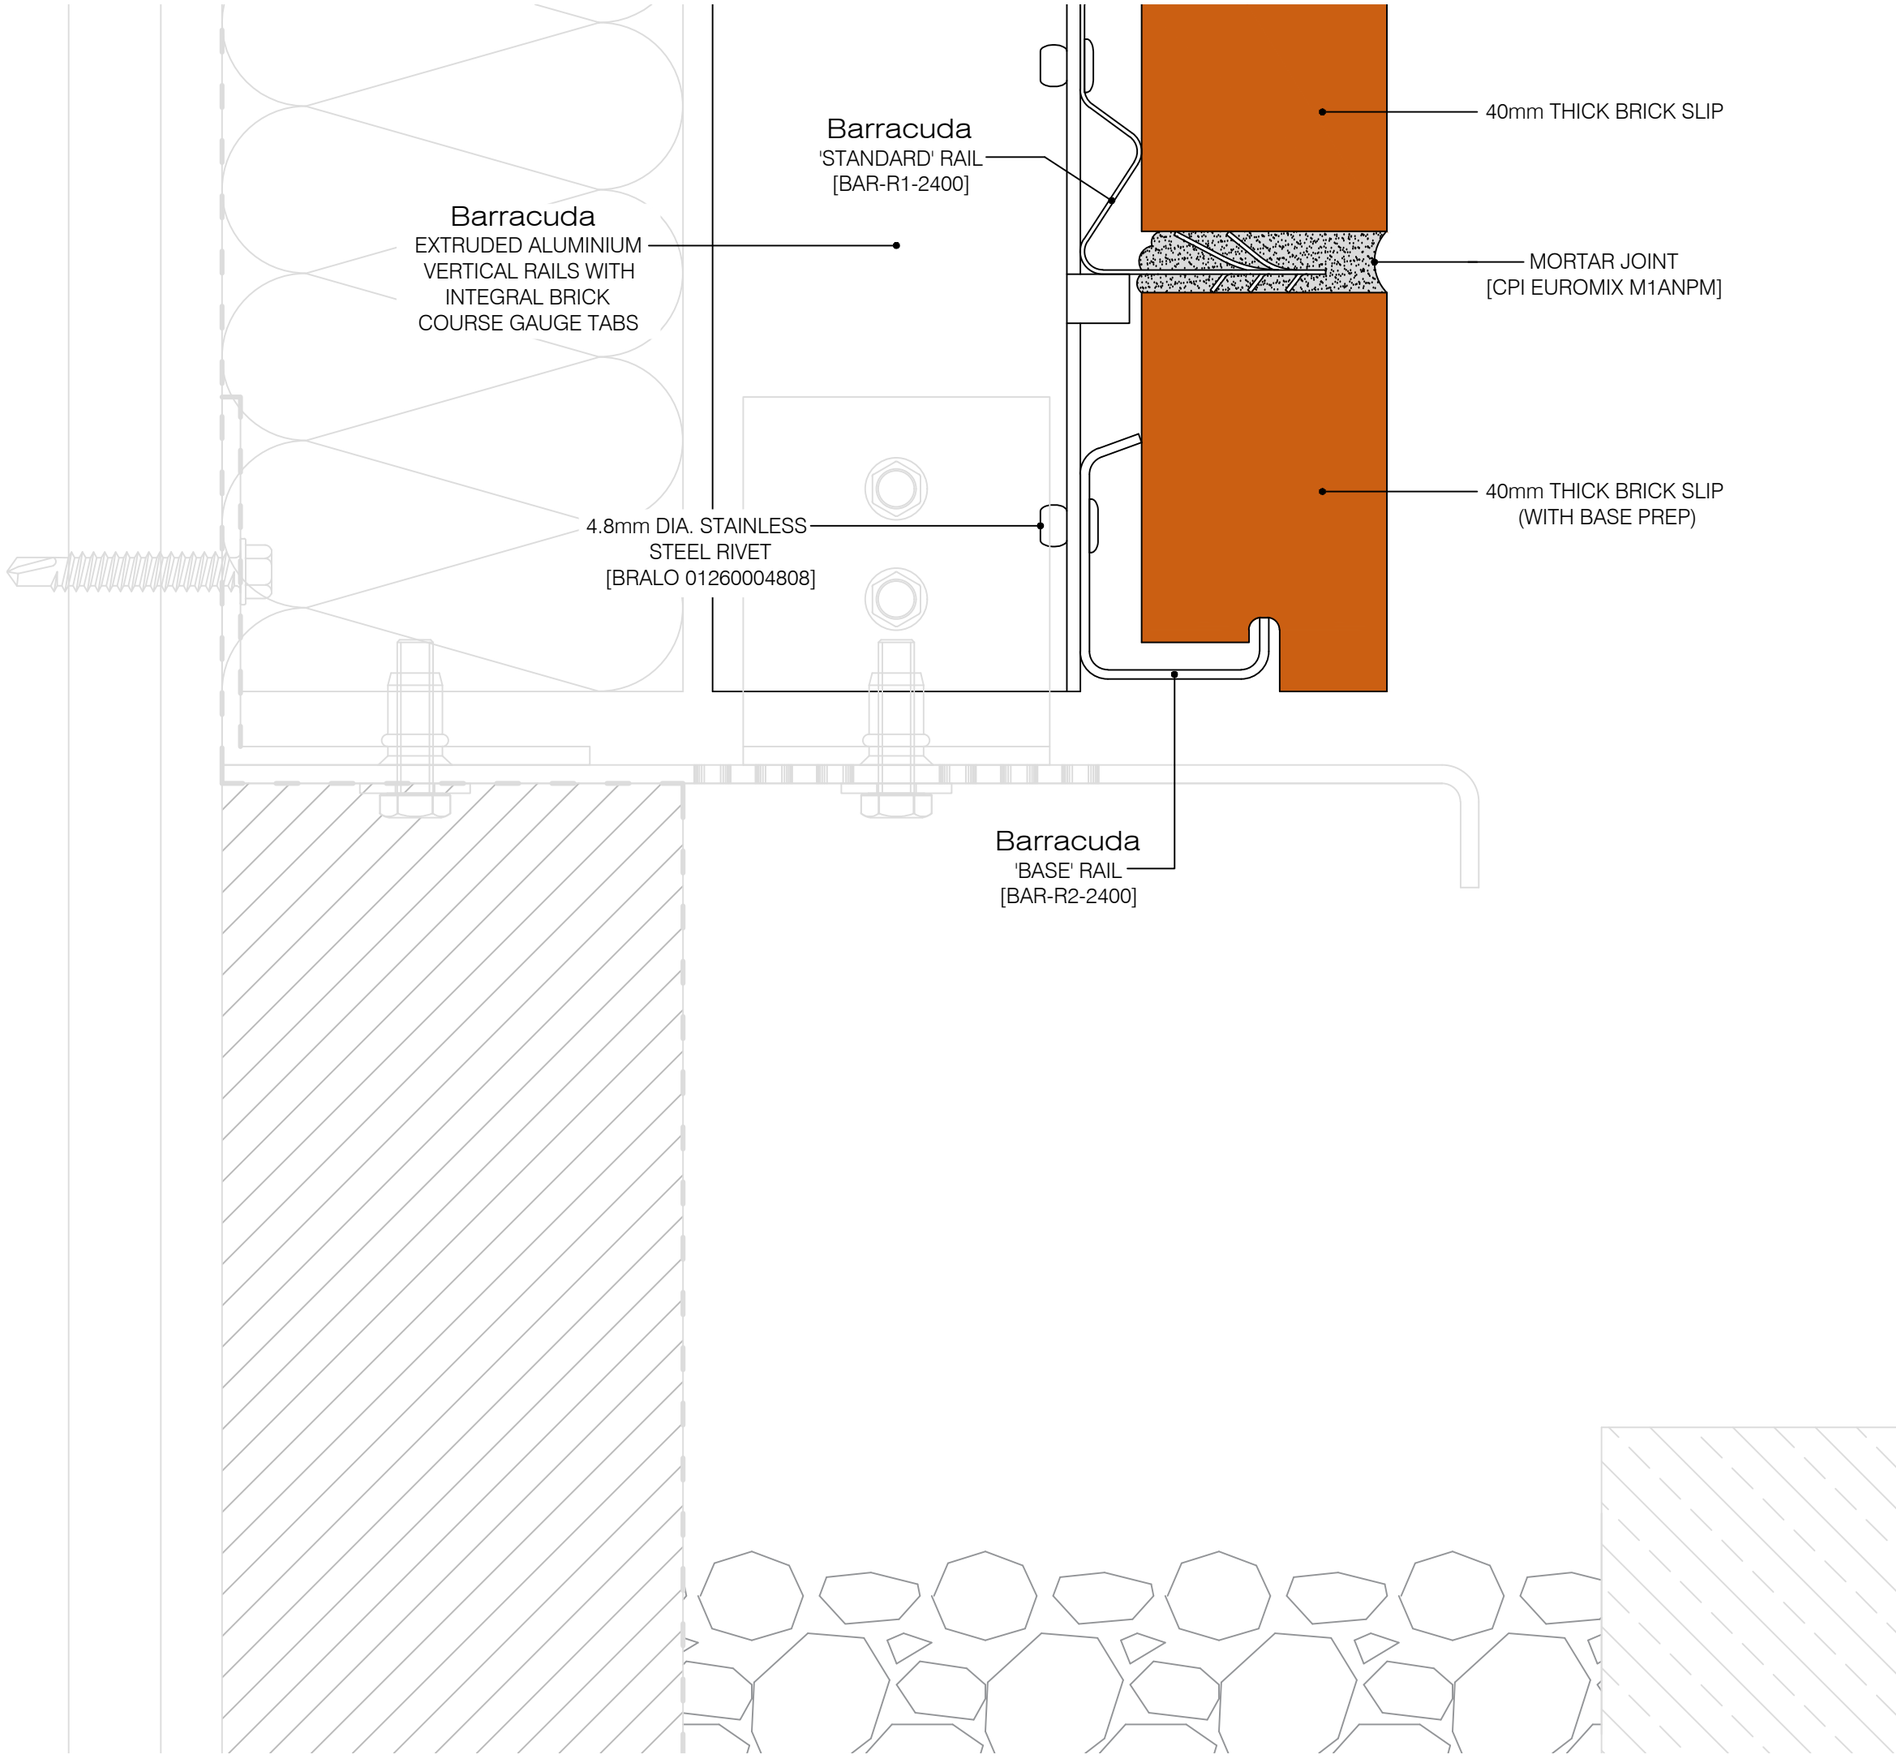

JAMES + TAYLOR
Unit 8 Metroplex Park, 230 Red Lion Road, Surbiton, Surrey KT6 7QB
T. +44 (0)20 8942 3688 F. +44 (0)20 8336 2036 E. info@jamesandtaylor.co.uk
www.jamesandtaylor.co.uk

NOTES:
DO NOT SCALE FROM DRAWING.
DIMENSIONS ARE IN MILLIMETRES.

ALL NON-BARRACUDA SYSTEM COMPONENTS ARE INTENDED TO BE 'INDICATIVE' ONLY.

ANY LOCATIONS WHERE THE CAVITY IS 'BRIDGED', WHICH MIGHT ENCOURAGE WATER TO 'TRACK BACK' TO THE INNER SKIN [DRY SIDE] OF THE CAVITY SHOULD INCORPORATE A FLASHING THAT DRAINS THIS WATER TO THE EXTERNAL FACE OF THE BRICKWORK.

REV:	REVISION DETAIL:	CHKD:	DATE:
02	2nd ISSUE	JSC	19/05/2026
01	FIRST ISSUE	JSC	12/12/2022

Barracuda
BRICK SLIP SUPPORT SYSTEM

TYPICAL DETAIL

TITLE:
VERTICAL SECTION
BASE DETAIL
JUST ABOVE GROUND
[WITH ALUMINIUM TRIM]

DATE:
12/12/2022

SCALE: 1:1
PLOT SIZE: A3

DRAWING NUMBER: TD-B-117
REVISION: 02

© James & Taylor Ltd - 2020